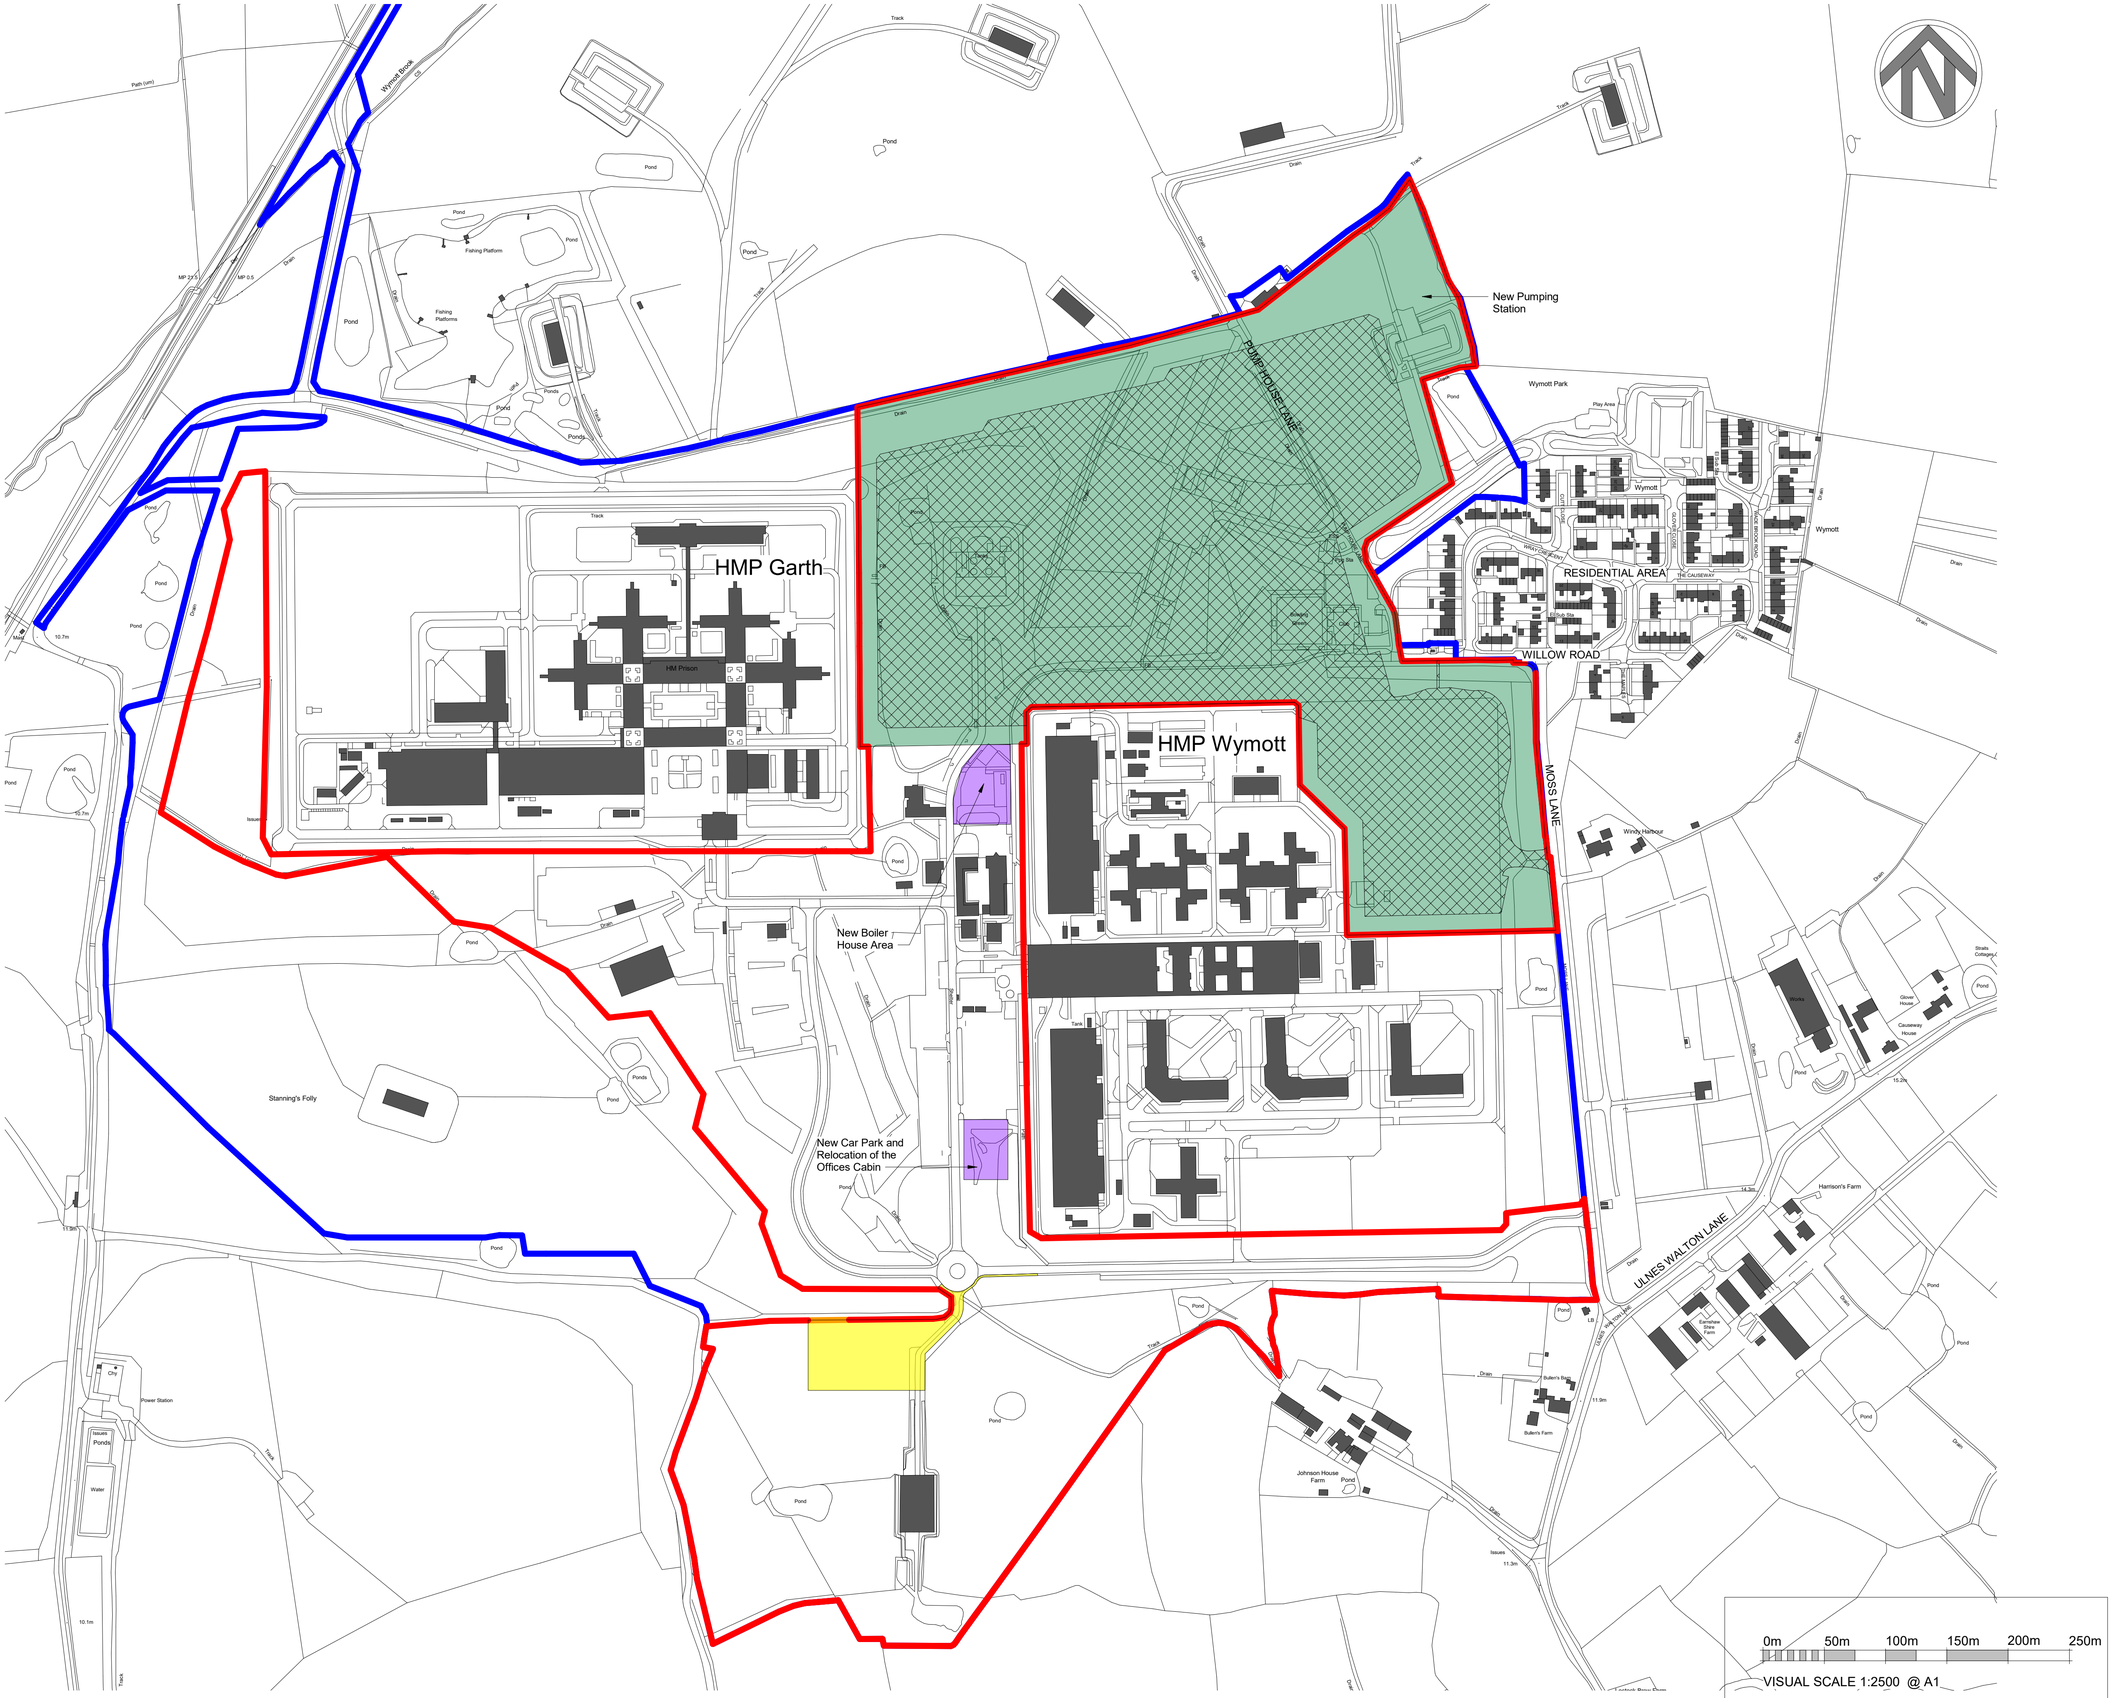

© Crown copyright 2018

Do not scale from drawings. Verify all dimensions on site prior to construction. This drawing is to be read in conjunction with all relevant documents and drawings. Report all discrepancies to MoJ immediately.

No unauthorised use, disclosure, storage or copying.

Phase 1 - Enabling/early Works:
- Upgrade & relocate HMP Wymott's fencing and create contractor compound
- Construct re-diverted Pump house Lane
- Construct new pumping station
- Demolish existing onsite structures
- Secure site including public footpath
- Early ecology works required for mitigation and planting of tree screening carried out

Phase 2 - Construct new bowling green and club house

Phase 3 - Construct new boiler house & relocated car park

Phase 4 - Construction of main New Prison

Notes:
This is an outline indicative phasing plan

Rev	Date	Description
P04	30.07.2021	Re-Issue For Approval
P03	30.07.2021	Re-Issue For Approval
P02	28.07.2021	amendments following review
P01	13.07.2021	First Issue

This document references the following linked files

File Reference	Status	Revision
608623-0000-PEV-GHX0011-ZZ-M3-A-0001-D0200	S1	P 00

Project Status
RIBA Stage 2

Client
Ministry of Justice

Project
New Prisons Programme

Ministry of Justice, 102 Petty France, London, SW1H 9AJ

Project Description / Site
New Prisons Programme
Garth Wymott 2

Project Address
Site Adjacent to HMP Garth & HMP Wymott

Building Type
Site Infrastructure

Drawing Title
Site-Phasing Plan-PLANNING

Originator Logo
PICK EVERARD

Drawn By	JMU	Date	30.07.2021
Checked By	RPP	Date	30.07.2021
Approved By	MC	Date	30.07.2021

Drawing Number
608623-0000-PEV-GHX0011-ZZ-DR-A-9400

Delref
B0700

Sheet No.
1 of 1

Scale
As indicated

Orig. Sheet Size
@ A1

Rev.
P04

Data Security Classification
OFFICIAL

Suitability
S3

Revision No. P01